




件名	(仮称) 福岡空港国内線複合施設		
図面名	広域図		
Scale	1/25,000	No.	添付図面 1-1



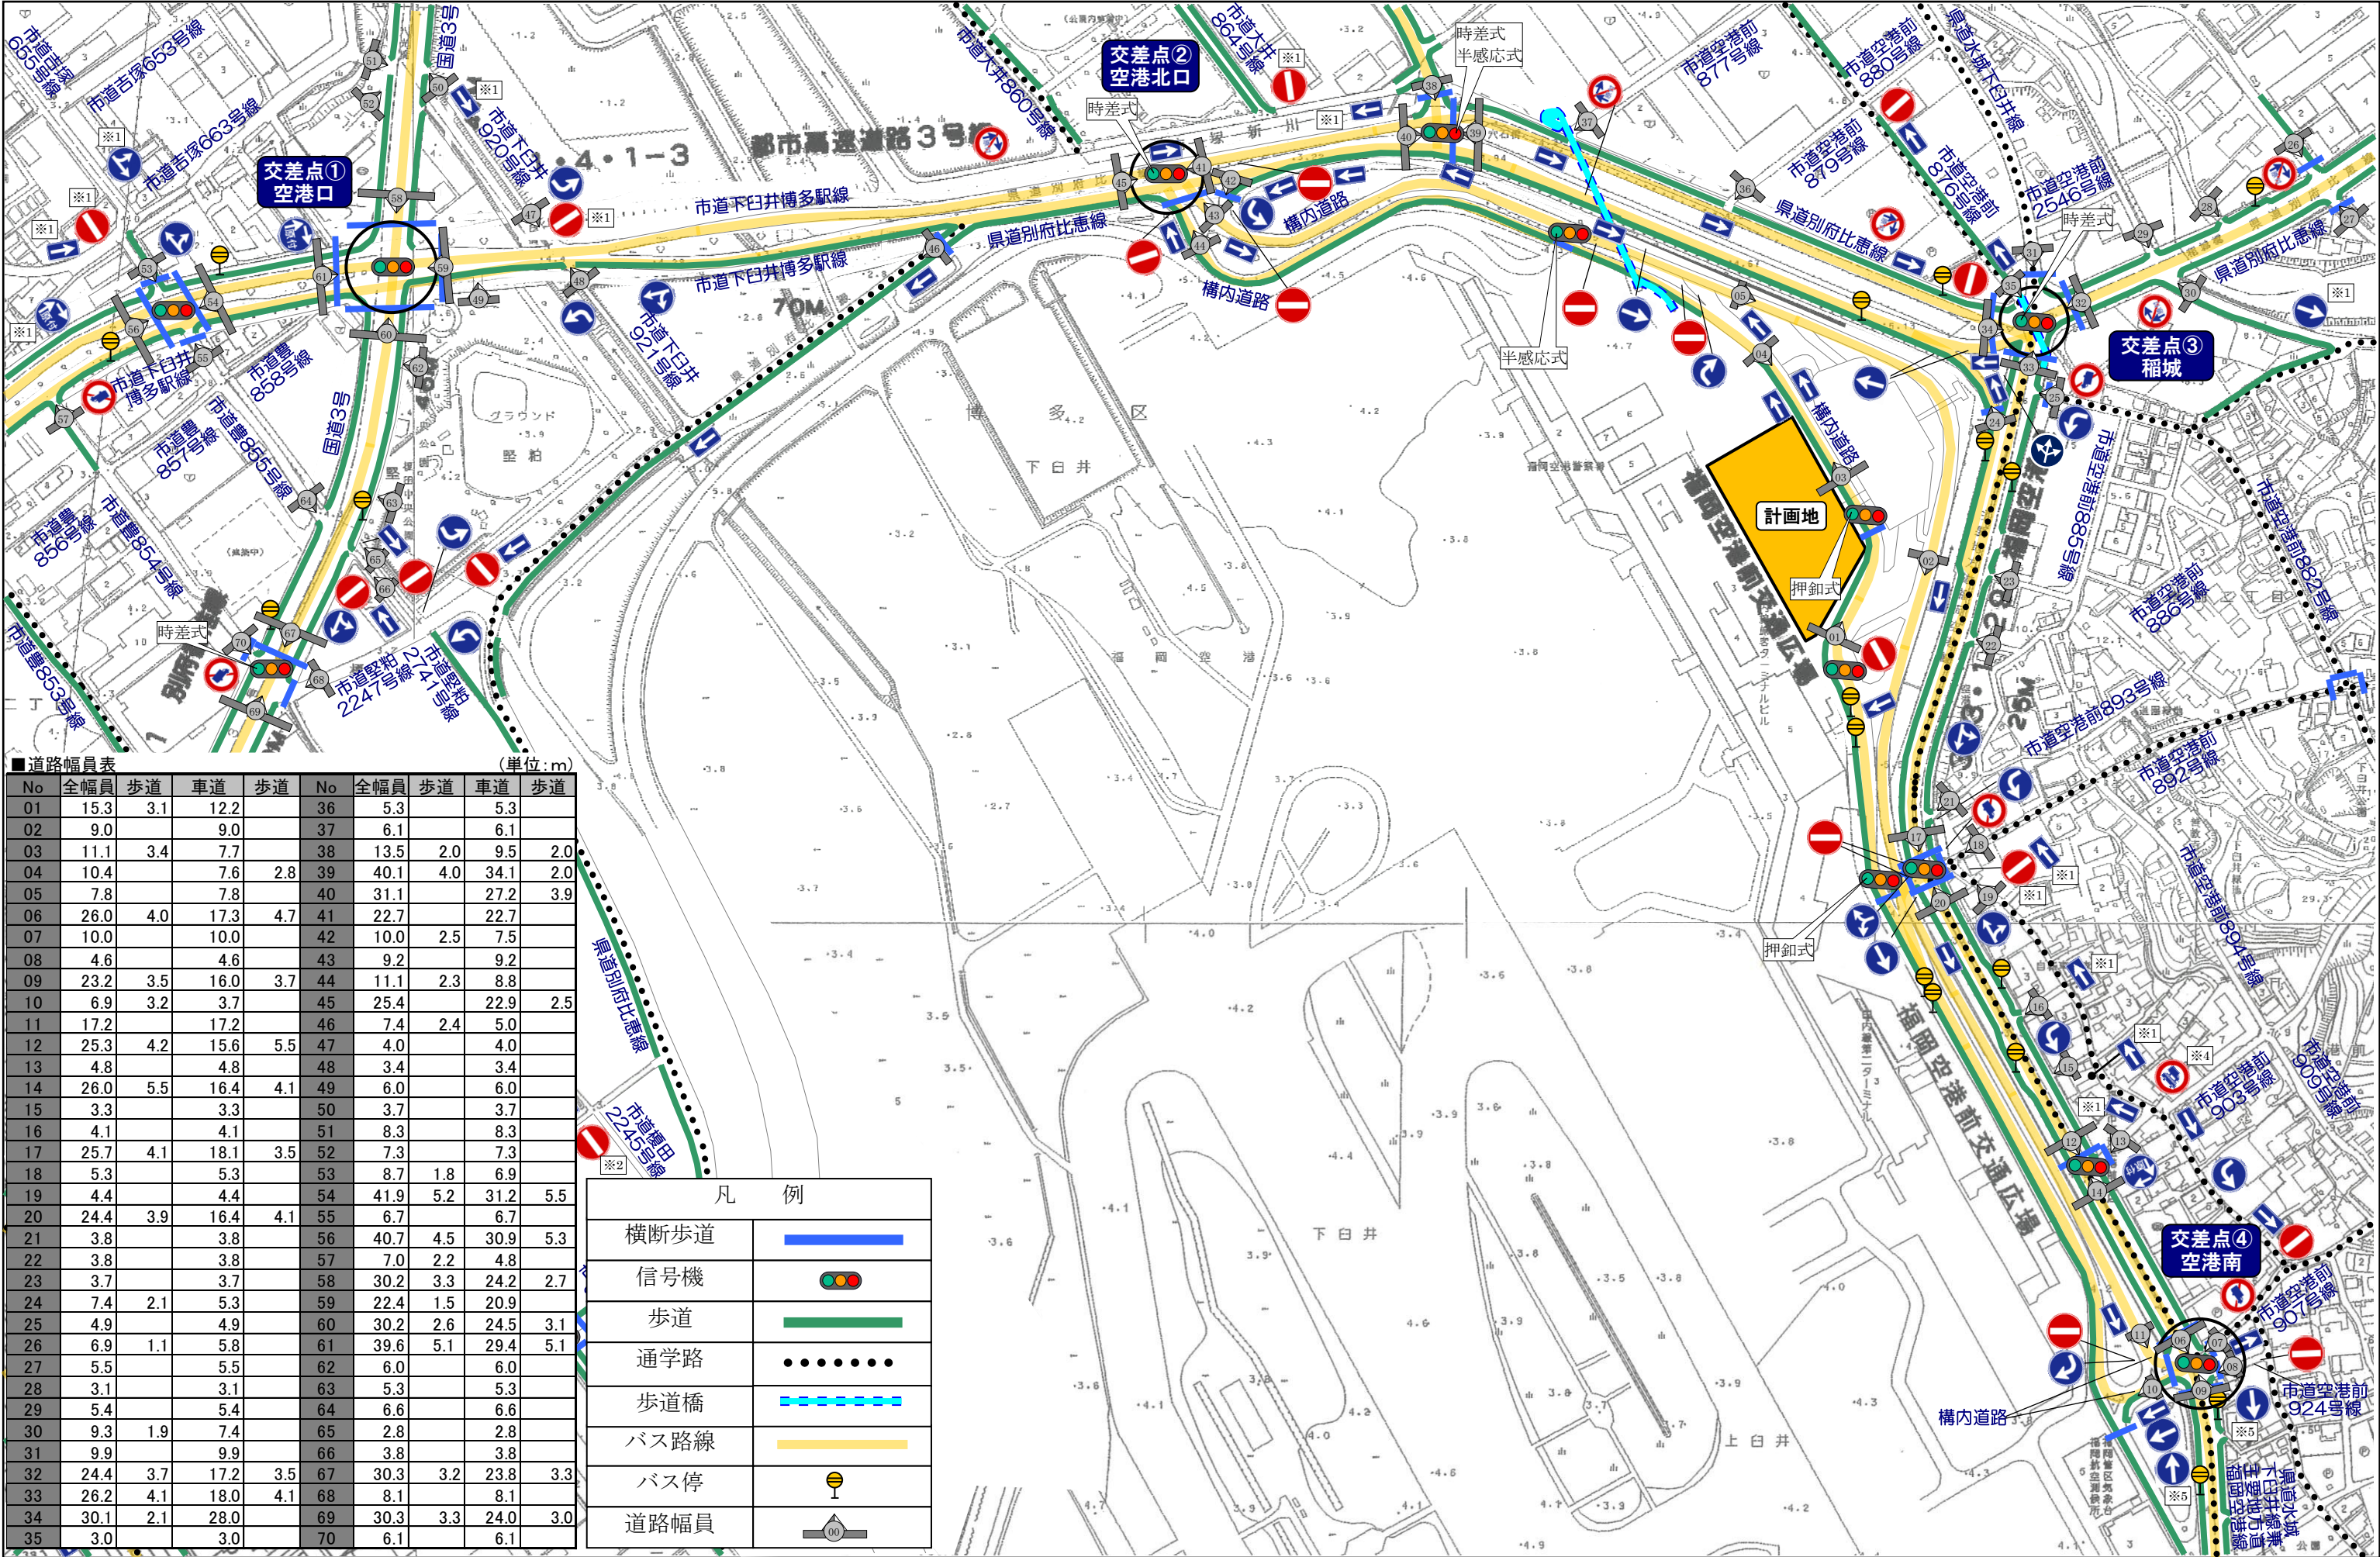

道路幅員表 (単位:m)									
No	全幅員	歩道	車道	歩道	No	全幅員	歩道	車道	歩道
01	15.3	3.1	12.2		36	5.3		5.3	
02	9.0		9.0		37	6.1		6.1	
03	11.1	3.4	7.7		38	13.5	2.0	9.5	2.0
04	10.4		7.6	2.8	39	40.1	4.0	34.1	2.0
05	7.8		7.8		40	31.1		27.2	3.9
06	26.0	4.0	17.3	4.7	41	22.7		22.7	
07	10.0		10.0		42	10.0	2.5	7.5	
08	4.6		4.6		43	9.2		9.2	
09	23.2	3.5	16.0	3.7	44	11.1	2.3	8.8	
10	6.9	3.2	3.7		45	25.4		22.9	2.5
11	17.2		17.2		46	7.4	2.4	5.0	
12	25.3	4.2	15.6	5.5	47	4.0		4.0	
13	4.8		4.8		48	3.4		3.4	
14	26.0	5.5	16.4	4.1	49	6.0		6.0	
15	3.3		3.3		50	3.7		3.7	
16	4.1		4.1		51	8.3		8.3	
17	25.7	4.1	18.1	3.5	52	7.3		7.3	
18	5.3		5.3		53	8.7	1.8	6.9	
19	4.4		4.4		54	41.9	5.2	31.2	5.5
20	24.4	3.9	16.4	4.1	55	6.7		6.7	
21	3.8		3.8		56	40.7	4.5	30.9	5.3
22	3.8		3.8		57	7.0	2.2	4.8	
23	3.7		3.7		58	30.2	3.3	24.2	2.7
24	7.4	2.1	5.3		59	22.4	1.5	20.9	
25	4.9		4.9		60	30.2	2.6	24.5	3.1
26	6.9	1.1	5.8		61	39.6	5.1	29.4	5.1
27	5.5		5.5		62	6.0		6.0	
28	3.1		3.1		63	5.3		5.3	
29	5.4		5.4		64	6.6		6.6	
30	9.3	1.9	7.4		65	2.8		2.8	
31	9.9		9.9		66	3.8		3.8	
32	24.4	3.7	17.2	3.5	67	30.3	3.2	23.8	3.3
33	26.2	4.1	18.0	4.1	68	8.1		8.1	
34	30.1	2.1	28.0		69	30.3	3.3	24.0	3.0
35	3.0		3.0		70	6.1		6.1	

凡 例	
横断歩道	
信号機	
歩道	
通学路	
歩道橋	
バス路線	
バス停	
道路幅員	