




4 階平面図

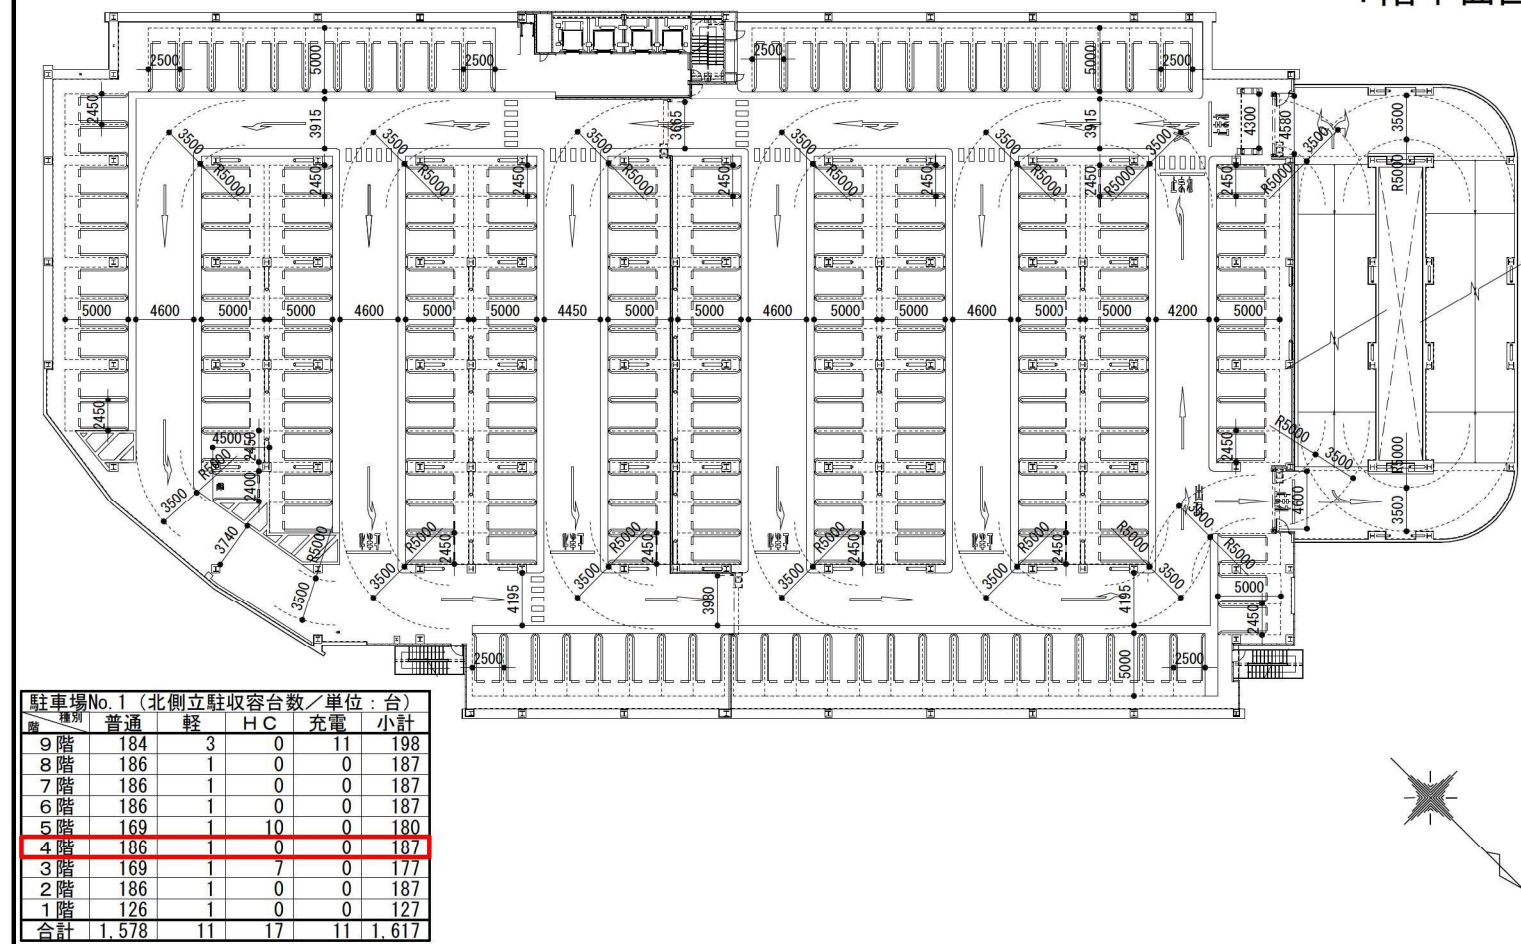


5 階平面図

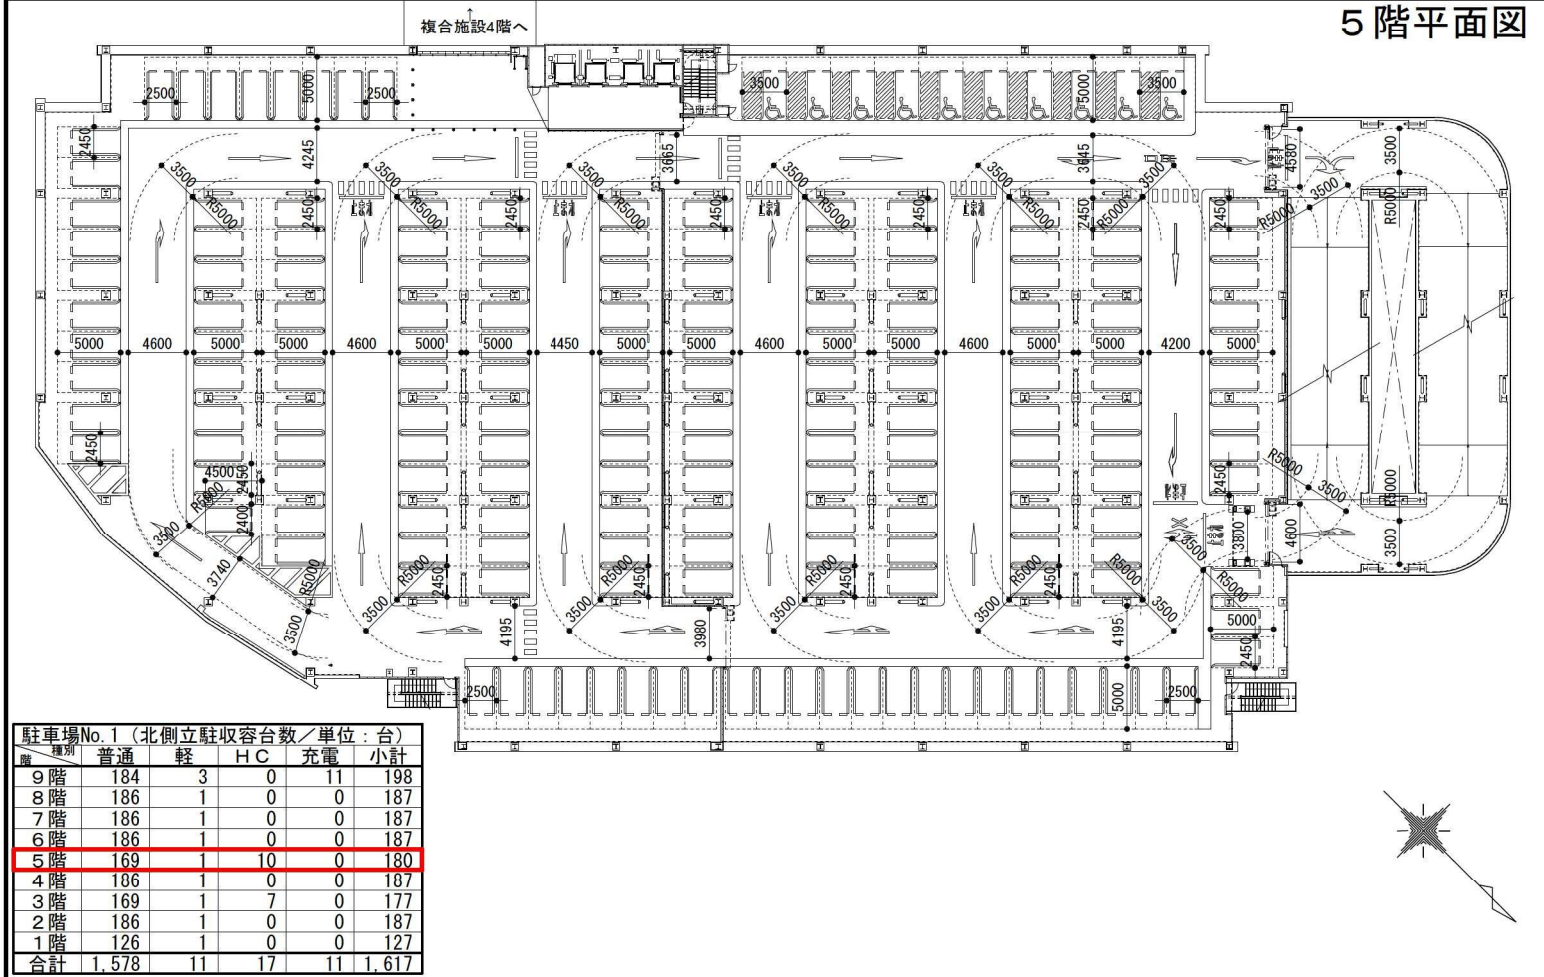


2 階平面図

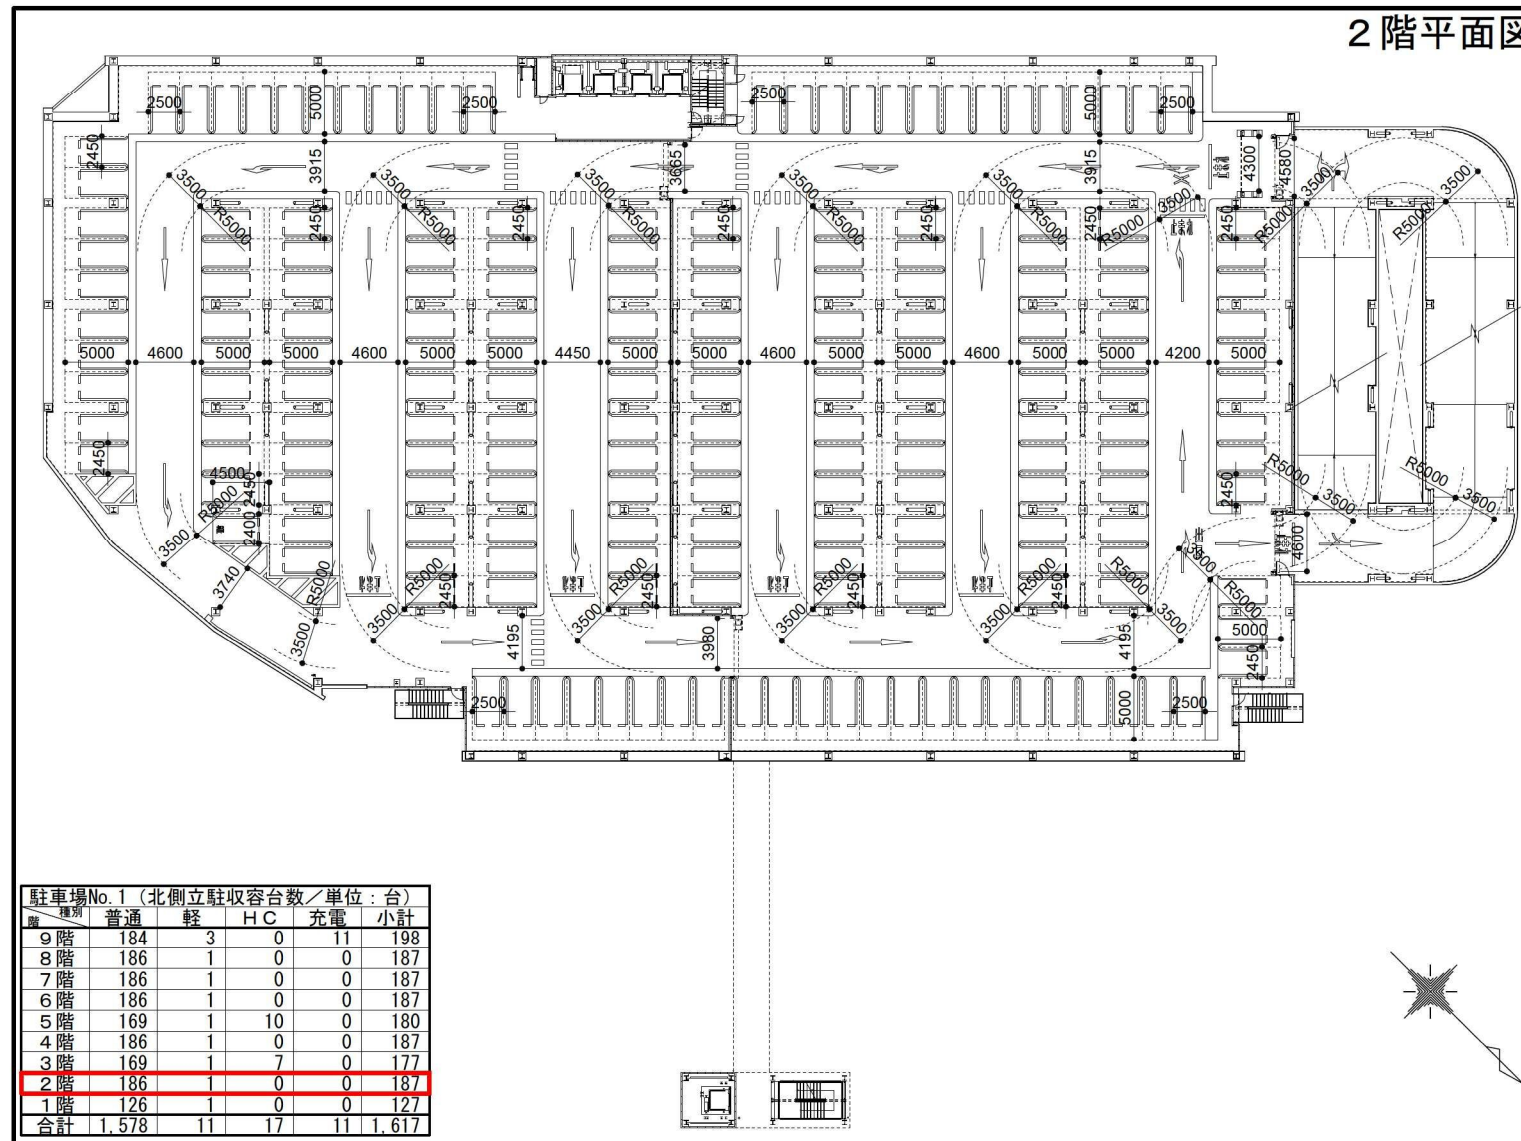


3 階平面図

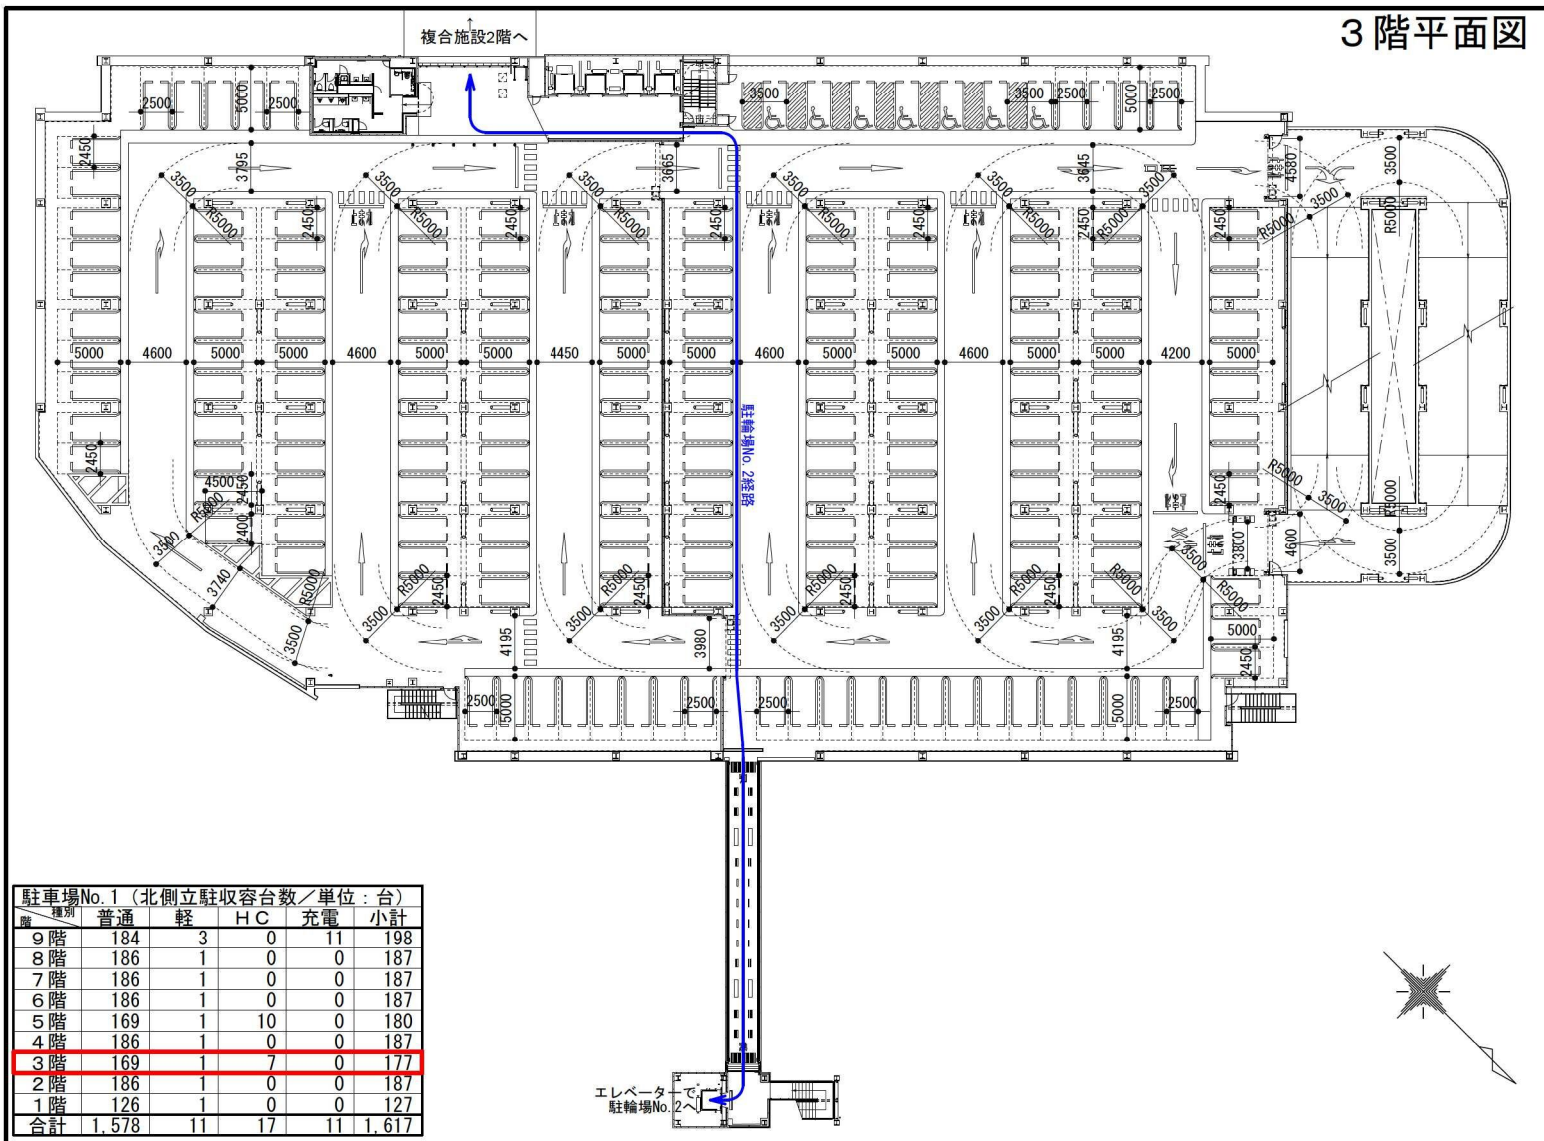


8階平面図

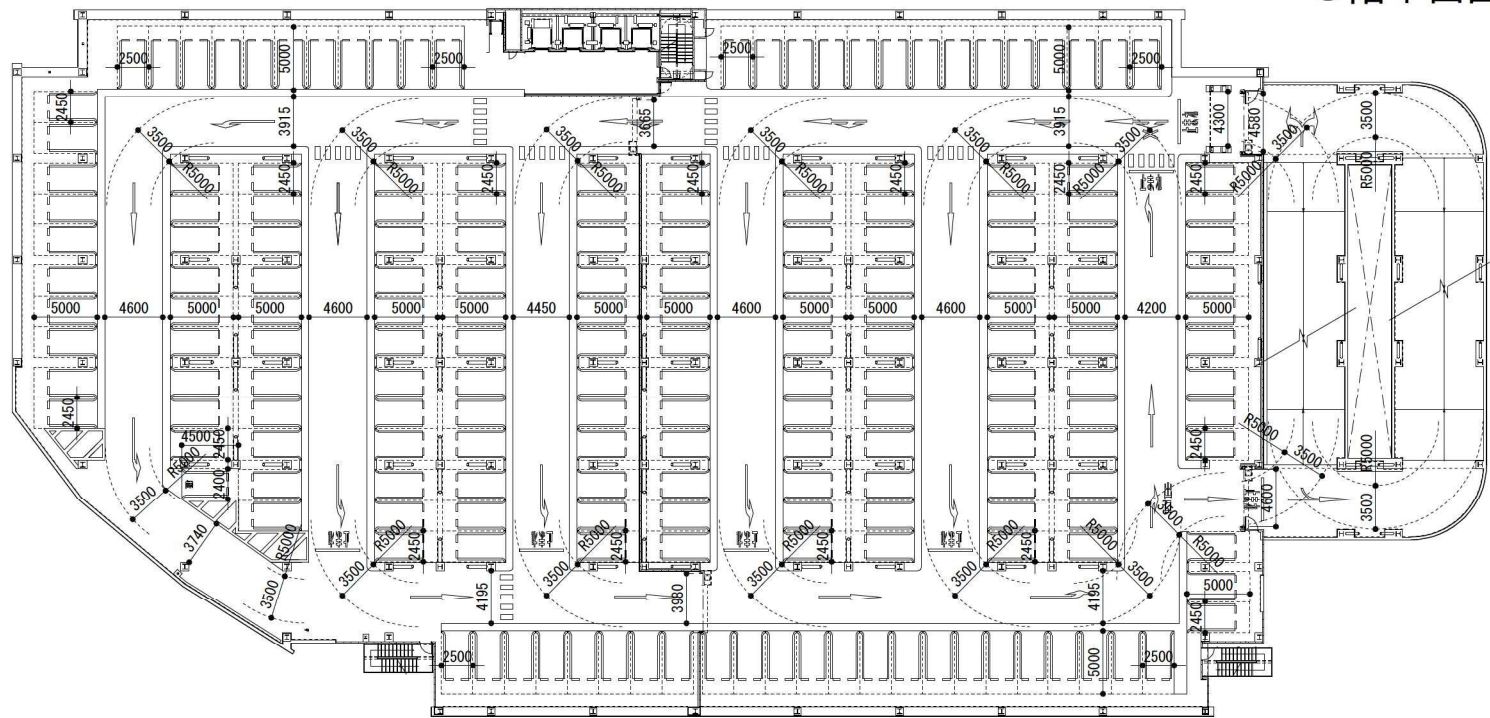

駐車場No.1 (北側立駐収容台数/単位:台)					
階	普通	軽	H C	充電	小計
9階	184	3	0	11	198
8階	186	1	0	0	187
7階	186	1	0	0	187
6階	186	1	0	0	187
5階	169	1	10	0	180
4階	186	1	0	0	187
3階	169	1	7	0	177
2階	186	1	0	0	187
1階	126	1	0	0	127
合計	1,578	11	17	11	1,617

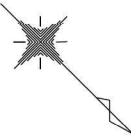


9階平面図

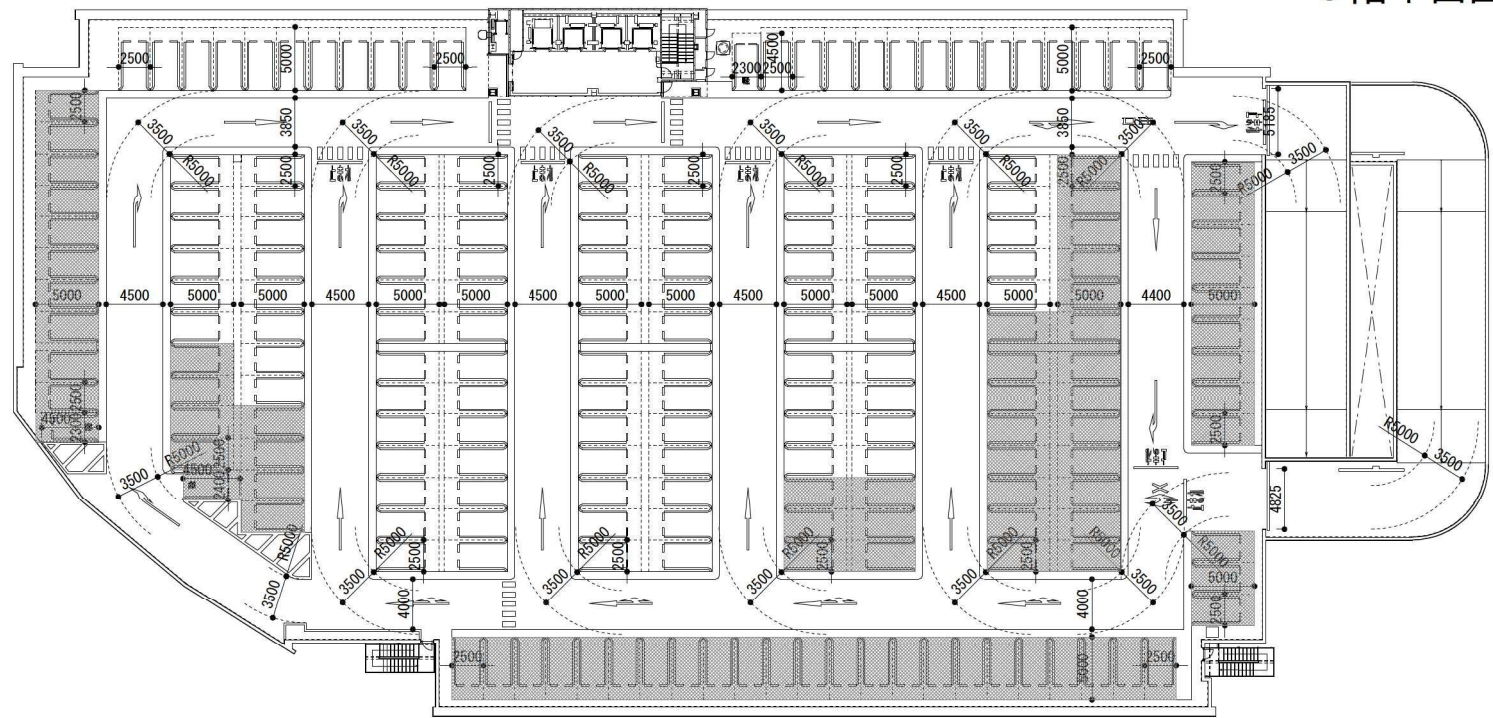


駐車場No.1 (北側立駐収容台数/単位:台)					
階	普通	軽	H C	充電	小計
9階	184	3	0	11	198
8階	186	1	0	0	187
7階	186	1	0	0	187
6階	186	1	0	0	187
5階	169	1	10	0	180
4階	186	1	0	0	187
3階	169	1	7	0	177
2階	186	1	0	0	187
1階	126	1	0	0	127
合計	1,578	11	17	11	1,617


ほか業務用等82台（共用）の範囲を示す

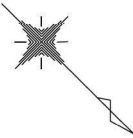


6階平面図

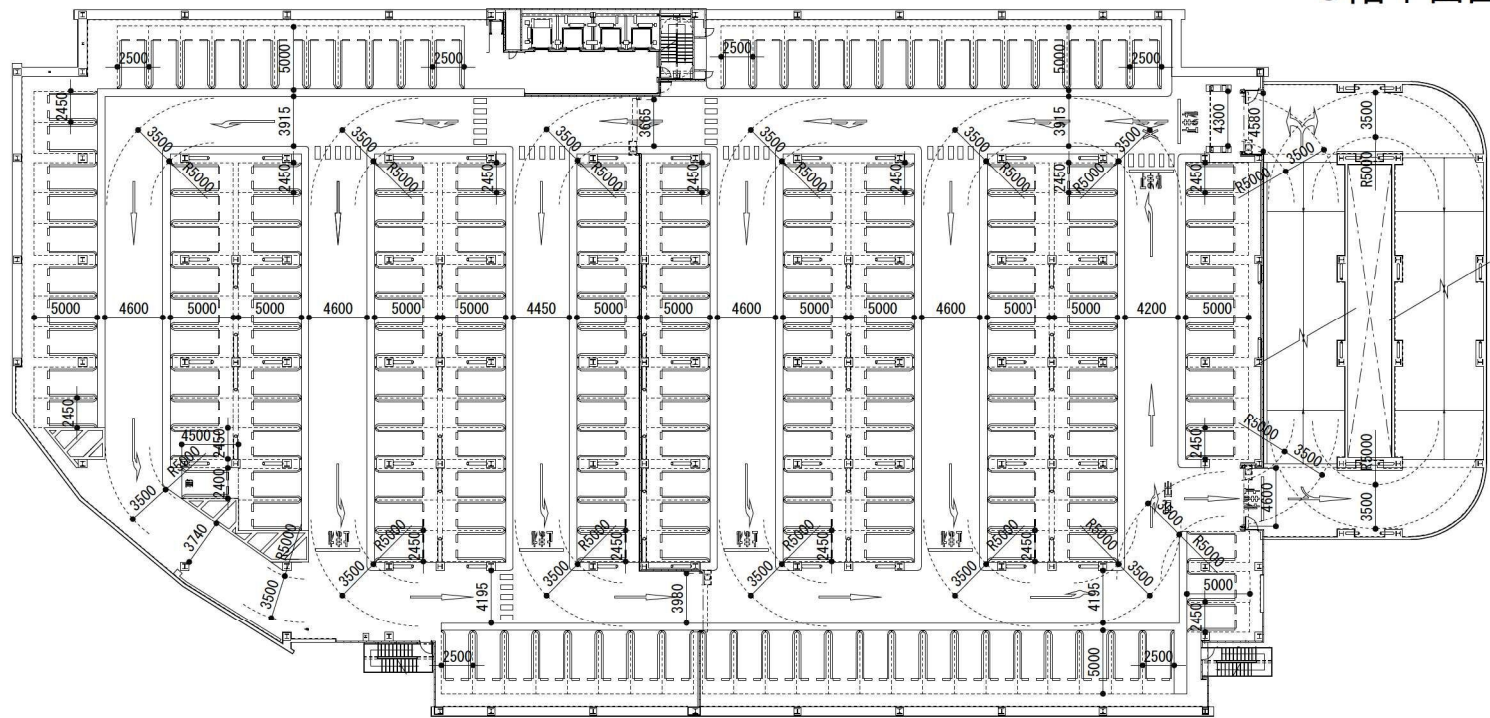

駐車場No.1 (北側立駐収容台数/単位:台)					
階	普通	軽	H C	充電	小計
9階	184	3	0	11	198
8階	186	1	0	0	187
7階	186	1	0	0	187
6階	186	1	0	0	187
5階	169	1	10	0	180
4階	186	1	0	0	187
3階	169	1	7	0	177
2階	186	1	0	0	187
1階	126	1	0	0	127
合計	1,578	11	17	11	1,617

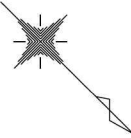

7階平面図

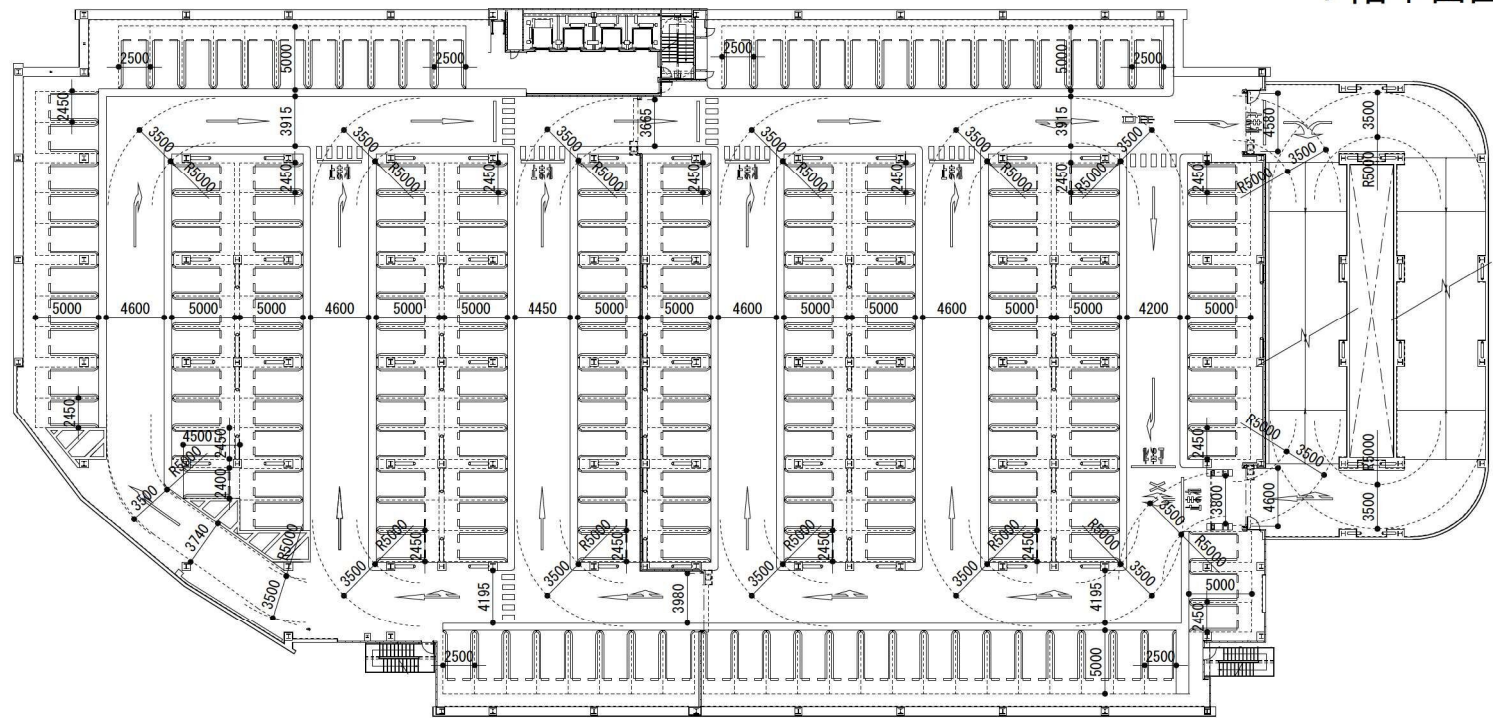

駐車場No.1 (北側立駐収容台数/単位:台)					
階	普通	軽	H C	充電	小計
9階	184	3	0	11	198
8階	186	1	0	0	187
7階	186	1	0	0	187
6階	186	1	0	0	187
5階	169	1	10	0	180
4階	186	1	0	0	187
3階	169	1	7	0	177
2階	186	1	0	0	187
1階	126	1	0	0	127
合計	1,578	11	17	11	1,617

